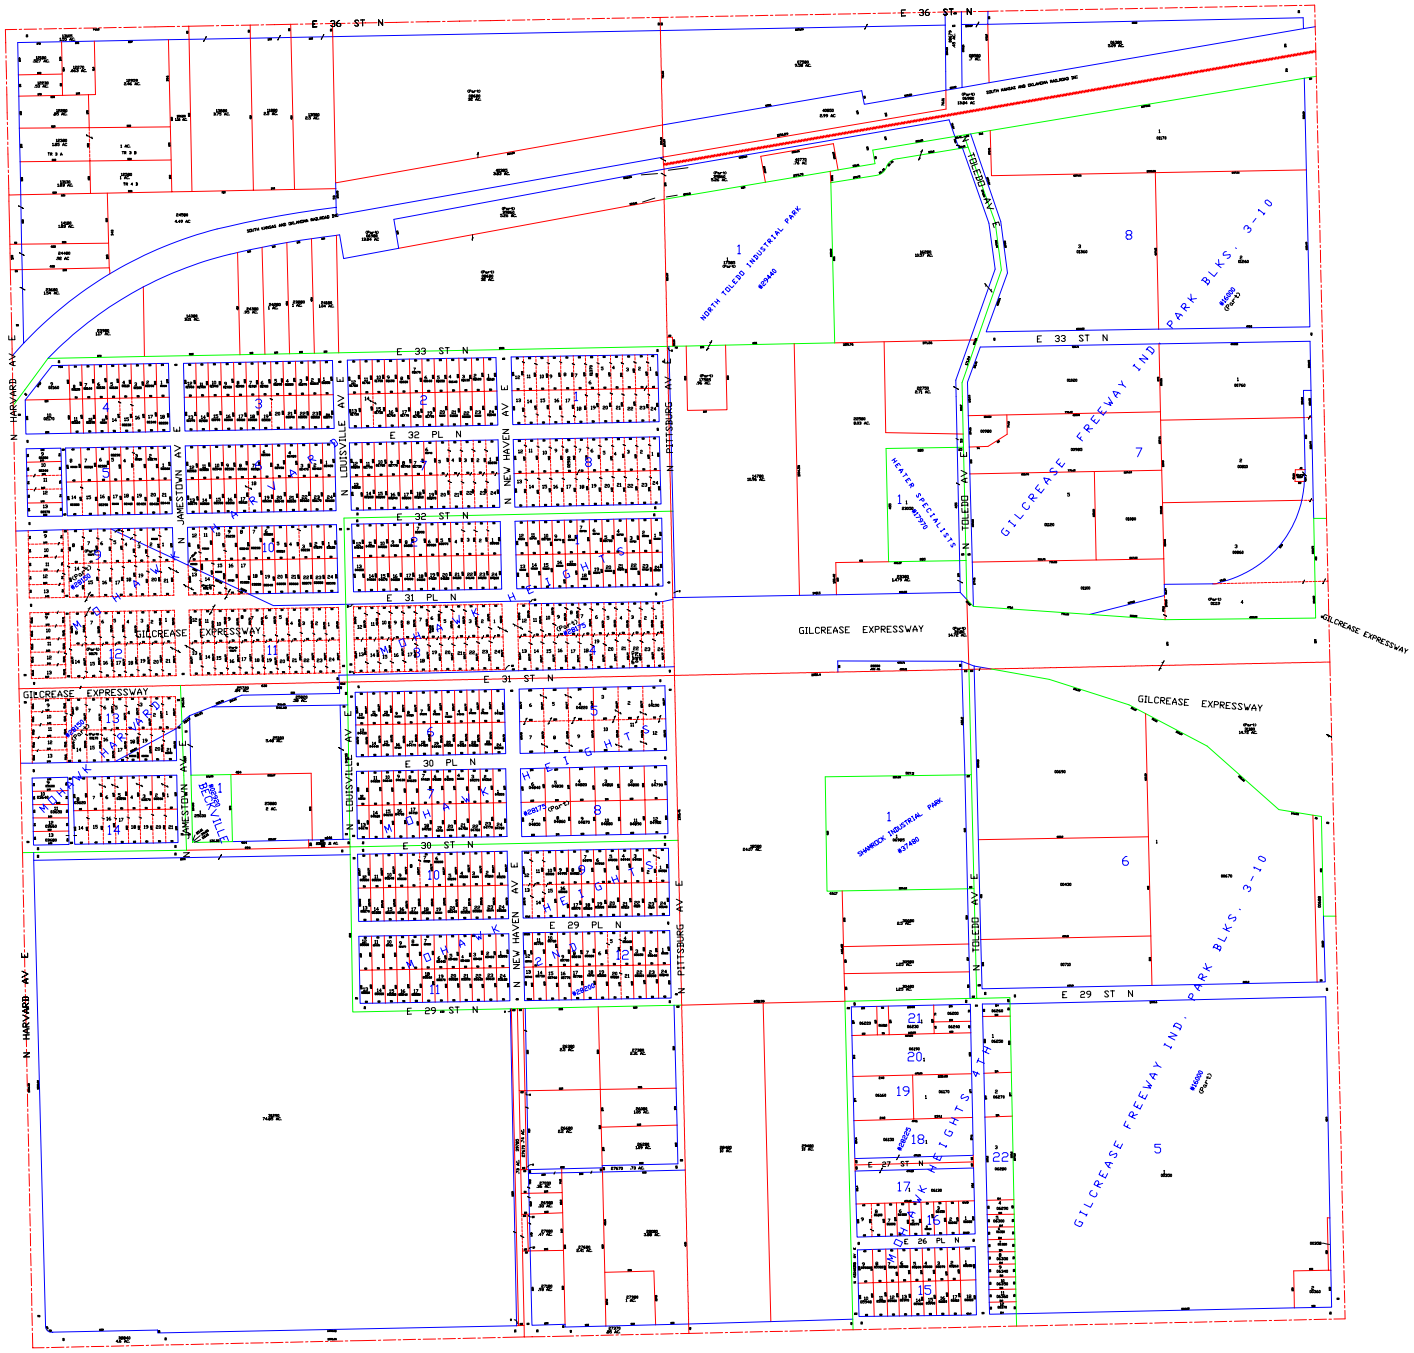

PARCEL	600000 SUBDIVISION NUMBER
HISTORIC	SUBD SUBDIVISION NAME
BLOCK	3 BLOCK NUMBER
HYDRO	STREET STREET NAME
HEADER	10 LOT NUMBER
BLOCK	0000 ACCOUNT NUMBER
SUBDIVISION	0000 SHADING
RWY CENTERLINE	7 LAND NOTE
RWY ROW	
GOVT LOT	
QUARTER SECTION	
SECTION	

SEC 21 T20N R13E

Ken Yazel
TULSA COUNTY ASSESSOR

Property lines are derived from existing tax maps and other public records. The property data was produced at a scale of 1" = 100' and is intended to support the inventory of real property. Cadastral data should not be interpreted as actual field survey data. All maps and data were produced using the Assessment Office Geographic Information System (gis). These maps are for tax purposes only and are not intended for use in making conveyances or for preparing legal descriptions of properties.