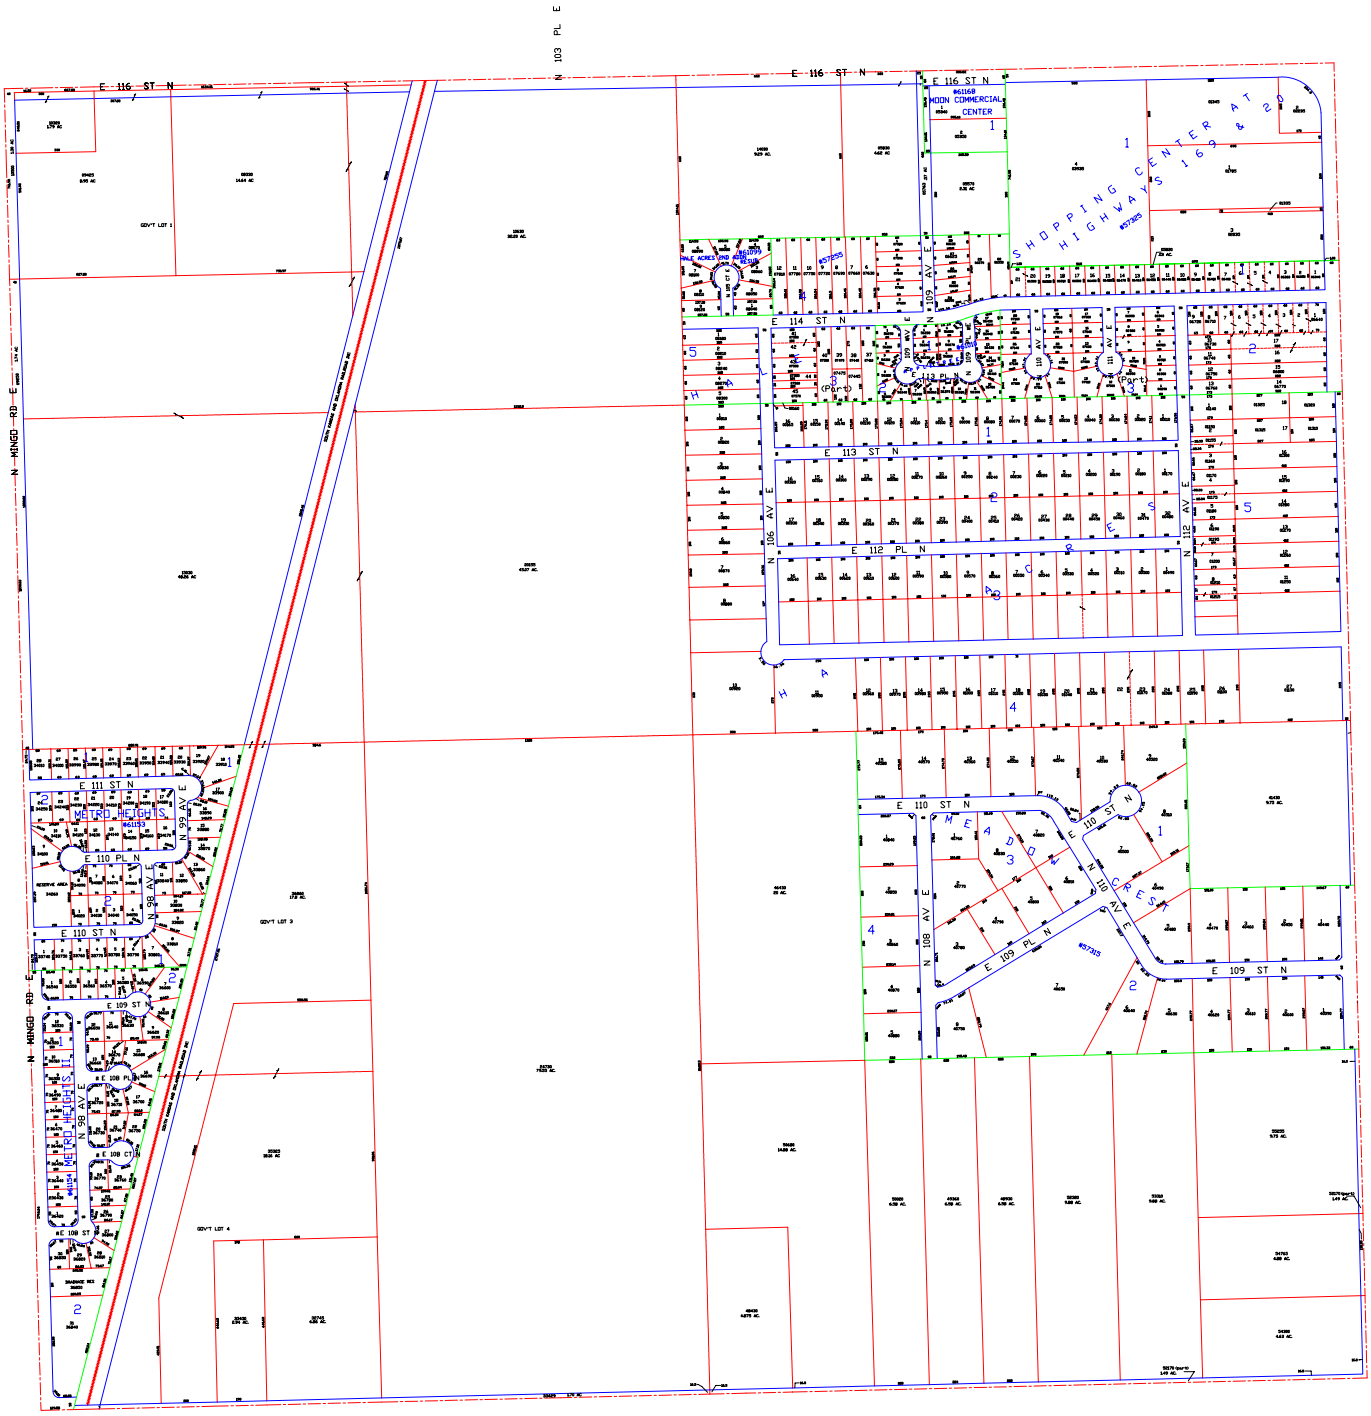

PARCEL
HISTORIC
BLDG
HYDRO
SEWAGE
BLOCK
SUBDIVISION
RAIL ROW
RAIL CENTERLINE
GOVT LOT
QUARTER SECTION
SECTION

600000 SUBDIVISION NUMBER
SUBD SUBDIVISION NAME
3 BLOCK NUMBER
STREET STREET NAME
18 LOT NUMBER
5000 ACCOUNT NUMBER
9400 DIMENSIONS
LAND NOTE

SEC 07 T21N R14E

Ken Yazel
TULSA COUNTY ASSESSOR

Property lines are derived from existing tax maps and other public records. The property data was produced at a scale of 1" = 100' and is intended to support the inventory of real property. Cadastral data should not be interpreted as actual field survey data. All maps and data were produced using the Assessment Office Geographic Information System (gis). These maps are for tax purposes only and are not intended for use in making conveyances or for preparing legal descriptions of properties.