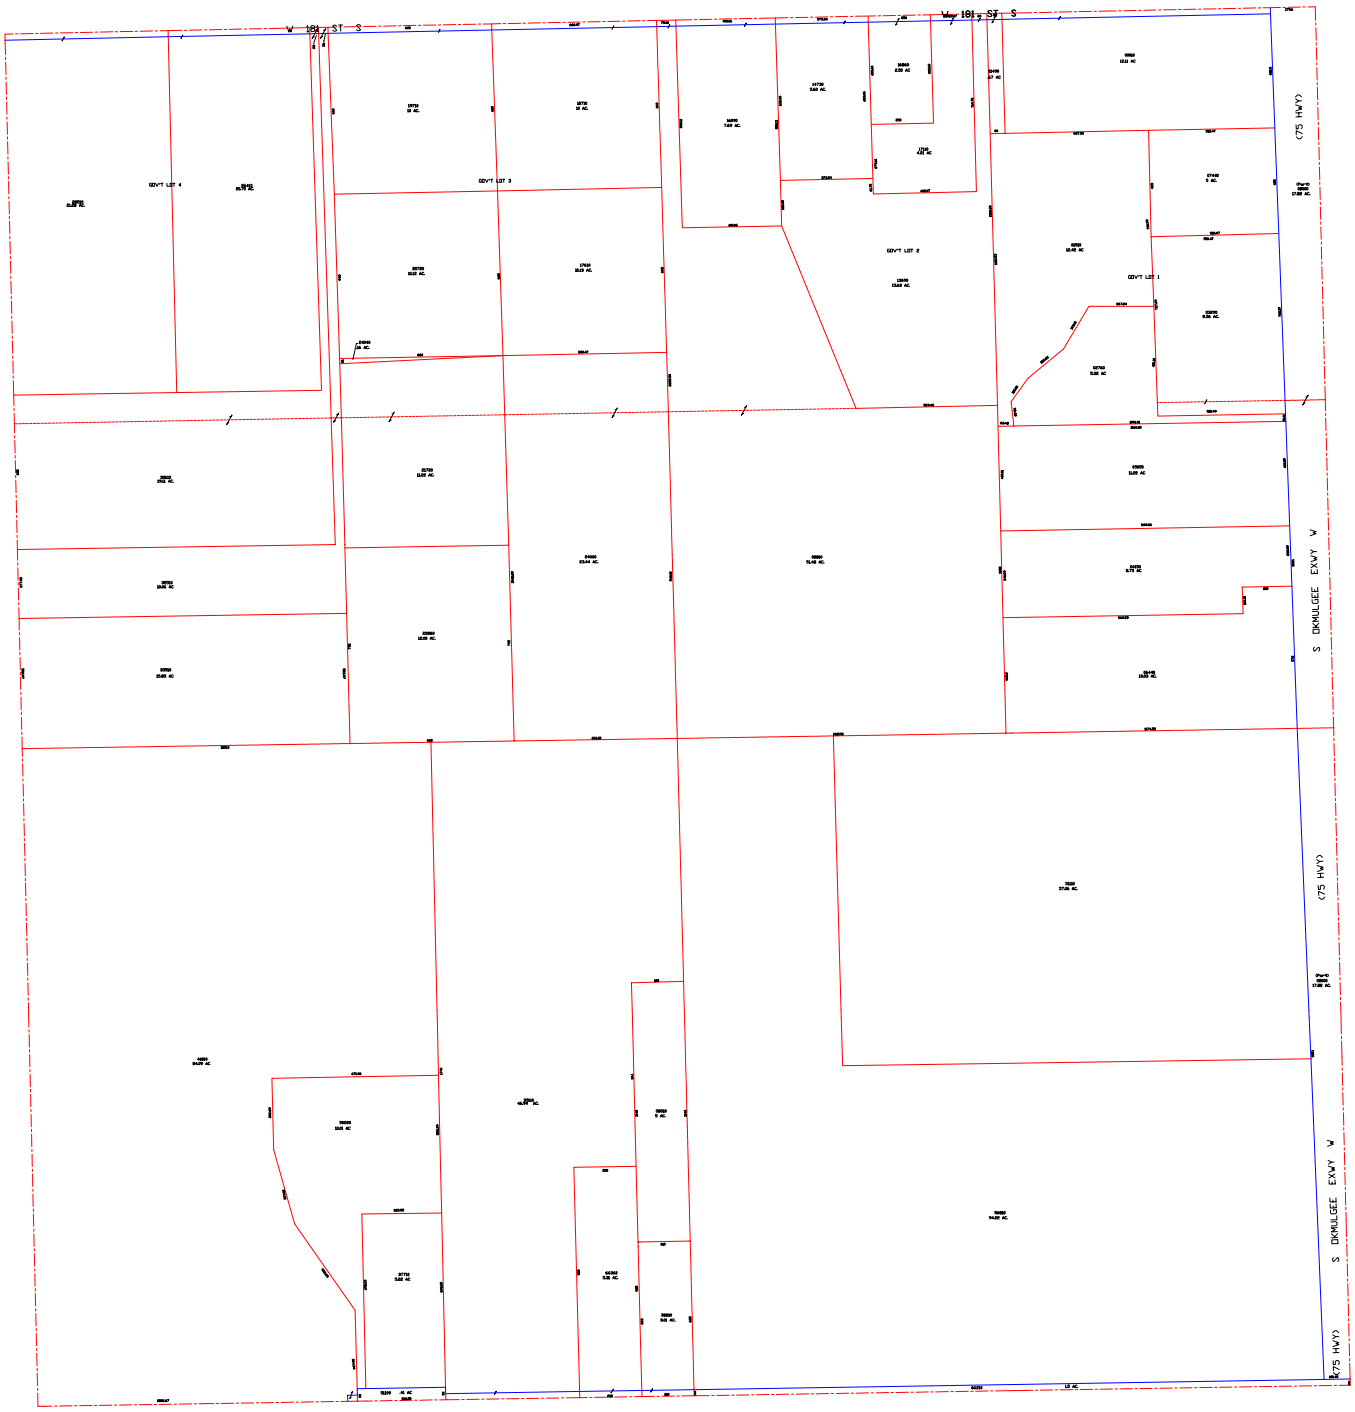


PARCEL
HISTORIC
SUB
HYDRO
SEWER
BLOCK
SUBDIVISION
RAIL ROW
RAIL CENTERLINE
GOVT LOT
QUARTER SECTION
SECTION

600000 SUBDIVISION NUMBER
SUBD SUBDIVISION NAME
3 BLOCK NUMBER
STREET STREET NAME
10 LOT NUMBER
9900 ACCOUNT NUMBER
9900 SUBDIVISION
LAND NOTE

SEC 03 T16N R12E

Ken Yazel
TULSA COUNTY ASSESSOR

Property lines are derived from existing tax maps and other public records. The property data was produced at a scale of 1" = 100' and is intended to support the inventory of real property. Cadastral data should not be interpreted as actual field survey data. All maps and data were produced using the Assessment Office Geographic Information System (gis). These maps are for tax purposes only and are not intended for use in making conveyances or for preparing legal descriptions of properties.