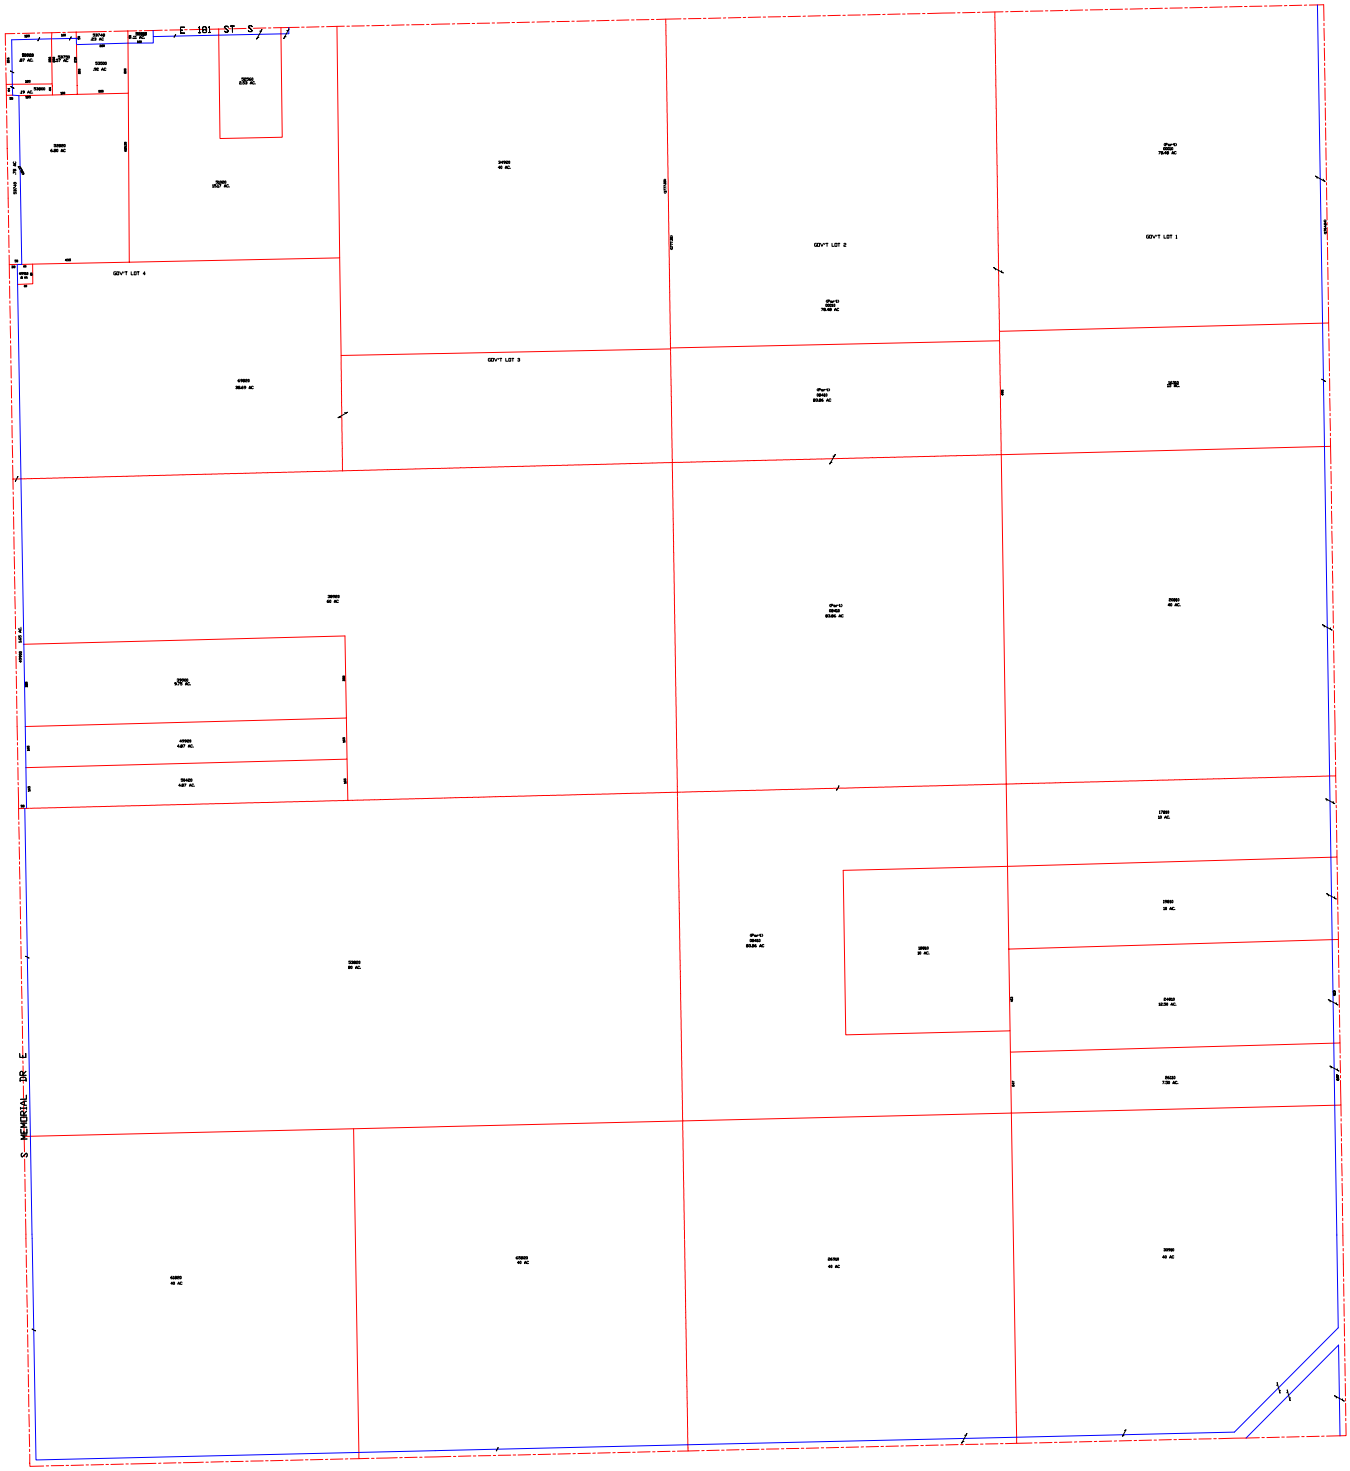

PARCEL	600000	SUBDIVISION NUMBER
HISTORIC	SUBD	SUBDIVISION NAME
BLOCK	3	BLOCK NUMBER
HYDRO	STREET	STREET NAME
SEWAGE	10	LOT NUMBER
BLOCK	00000	ACCOUNT NUMBER
SUBDIVISION	00000	SUBDIVISION
RAIL ROW		
RAIL CENTERLINE		
GOVT LOT		
QUARTER SECTION		
SECTION		

SEC 01 T16N R13E

Ken Yazel
TULSA COUNTY ASSESSOR

Property lines are derived from existing tax maps and other public records. The property data was produced at a scale of 1" = 100' and is intended to support the inventory of real property. Cadastral data should not be interpreted as actual field survey data. All maps and data were produced using the Assessment Office Geographic Information System (gis). These maps are for tax purposes only and are not intended for use in making conveyances or for preparing legal descriptions of properties.